

Glendale Park Phase II

Design Progress
Presentation

July 27th, 2026



DEPARTMENT of
PUBLIC LANDS

DESIGNWORKSHOP


GLENDALE PARK PHASE TWO | OVERALL ILLUSTRATIVE PLAN



LEGEND

- 1 SKATING ICE RIBBON
- 2 GATEWAY BUILDING
- 3 SEATING ZONE
- 4 HILLTOP OVERLOOK
- 5 SLEDDING HILL
- 6 SKATE PARK
- 7 PUMP TRACK
- 8 INTERACTIVE WATER FEATURE
- 9 EVENT LAWN
- 10 STAGE/PLAZA
- 11 MAINTENANCE OFFICE BUILDING & PUMP HOUSE
- 12 MAINTENANCE YARD
- 13 FLEXIBLE LAWN
- 14 KAYAK DROP-OFF
- 15 BOAT LAUNCH
- 16 FISHING PIER
- 17 WETLAND OBSERVATION
- 18 BOARDWALK

EXISTING TEST PLOTS

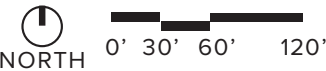

ZONE 1: GATEWAY + ICE RINK | PLAN



LEGEND

- 1 GATEWAY BUILDING/PAVILION
 - RANGER OFFICE
 - RESTROOMS
 - ICE SKATING EQUIPMENT / STORAGE / RENTAL / CONCESSION
- 2 ICE RIBBON
- 3 LANDSCAPE AREA
- 4 SEATING AREA
- 5 CLIMBING FEATURES




ICE RIBBON PERSPECTIVE - WITH TREES



Disclaimer: This image is a conceptual rendering intended for illustrative purposes only. Final designs, materials, and construction may vary.

GATEWAY BUILDING PERSPECTIVE

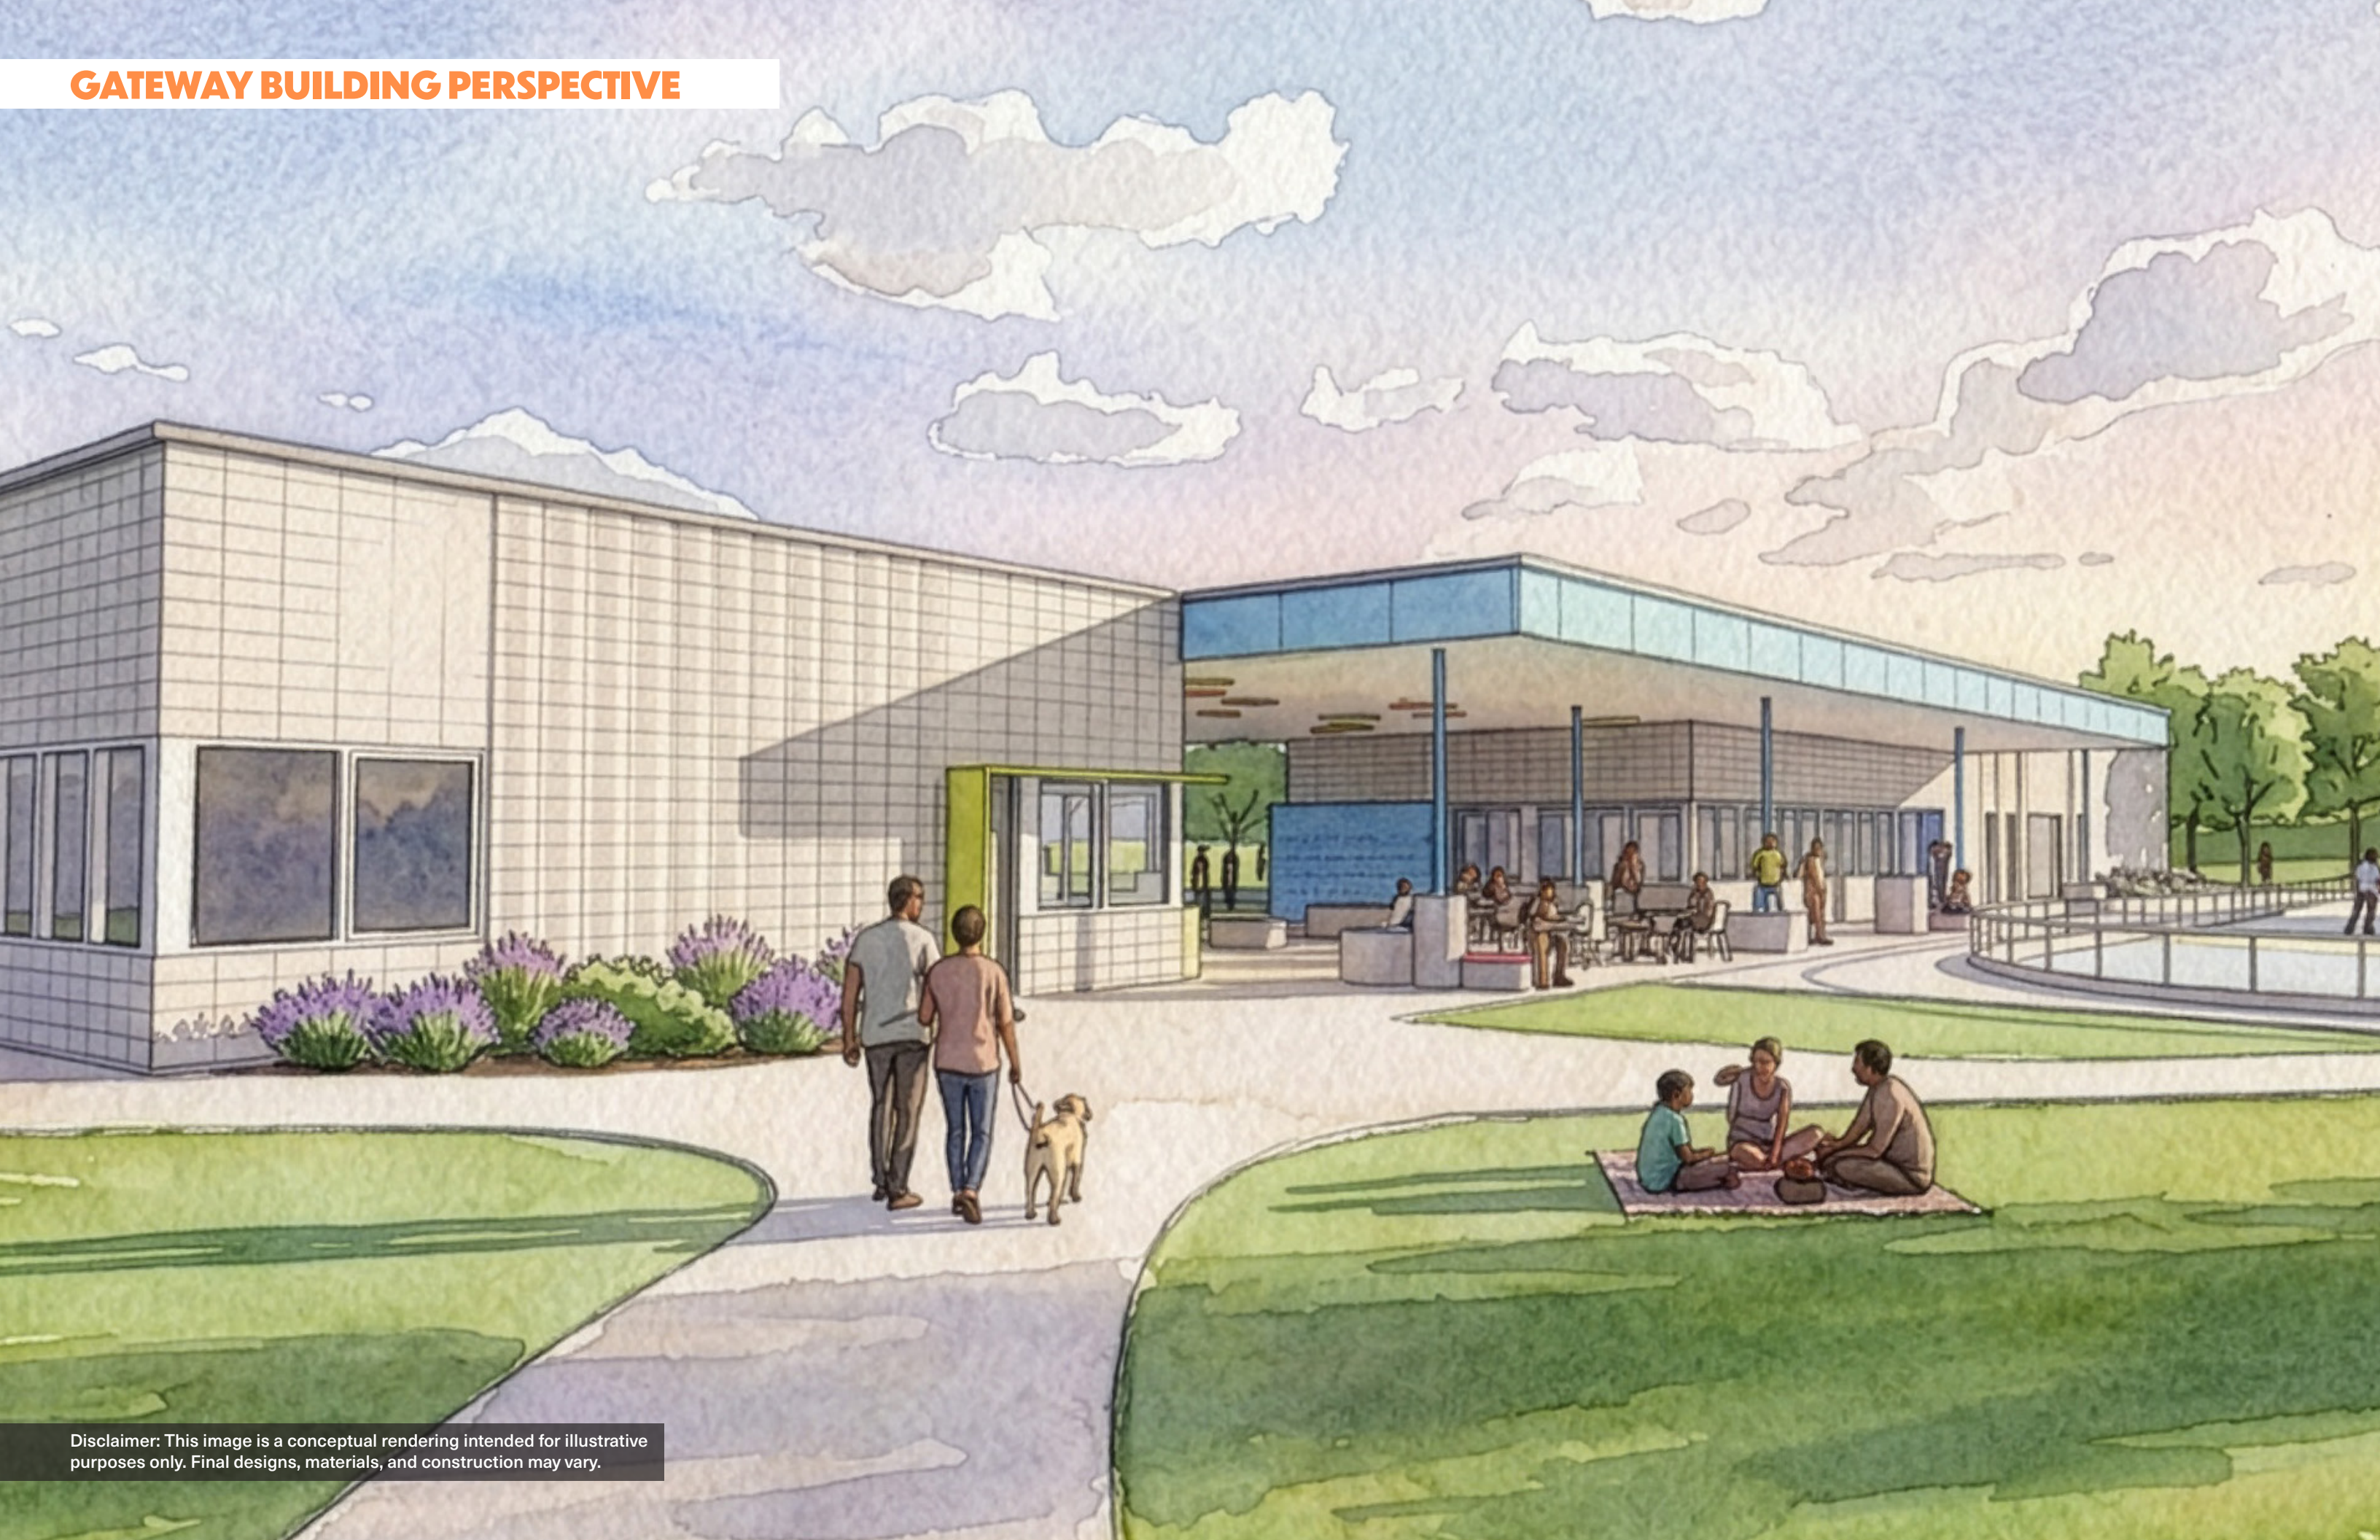

Disclaimer: This image is a conceptual rendering intended for illustrative purposes only. Final designs, materials, and construction may vary.

ZONE 2: MULTIPURPOSE HILL + ACTIVE PLAY | PLAN



Salt Lake City was awarded **1 million dollar** from Utah Division of Outdoor Recreation to build a pump track and Utah's first adaptive pump track at Glendale Park.

LEGEND

1

PICNIC/SEATING ZONE

2

HILLTOP OVERLOOK WITH ART

3

SLEDDING HILL

4

SKATE PARK

5

PUMP TRACK

NORTH


0'

30'

60'

120'

PUMP TRACK PLAN AND PERSPECTIVE

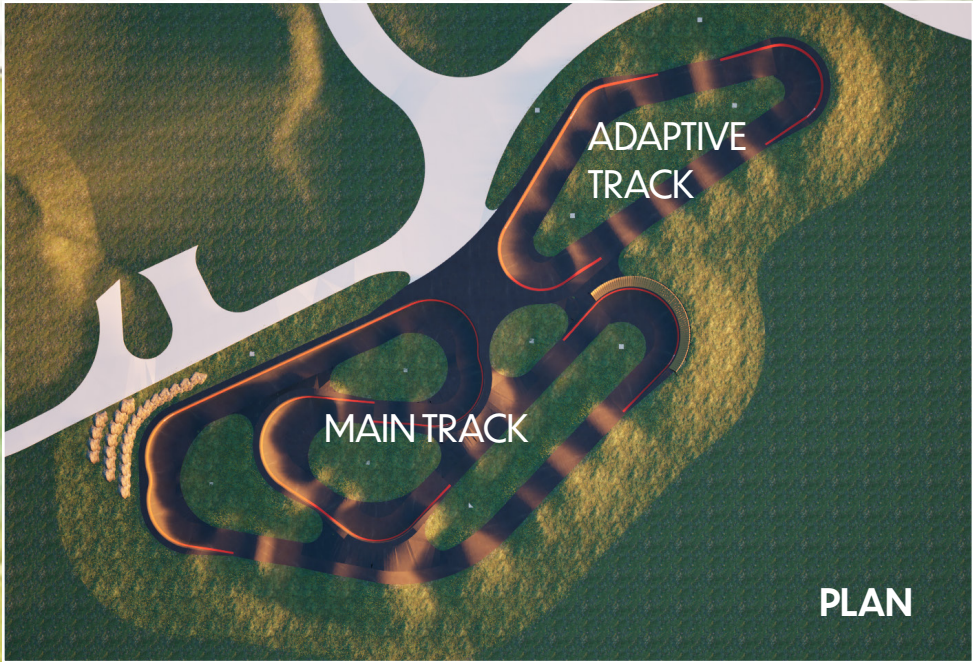

Disclaimer: This image is a conceptual rendering intended for illustrative purposes only. Final designs, materials, and construction may vary.

ZONE 3: WATER FEATURE + EVENT LAWN | PLAN



- LEGEND**
- 1 INTERACTIVE WATER FEATURE
 - 2 EVENT LAWN (21,400 SQFT)
 - 3 STAGE/PLAZA
 - 4 EXISTING TREES TO BE PRESERVED
 - 5 PICNIC SPACE
 - 6 VIEWING BERM


NORTH 0' 15' 30' 60'

MAINTENANACE BUILDING PERSPECTIVE



Disclaimer: This image is a conceptual rendering intended for illustrative purposes only. Final designs, materials, and construction may vary.

OPEN AIR PAVILION PERSPECTIVE

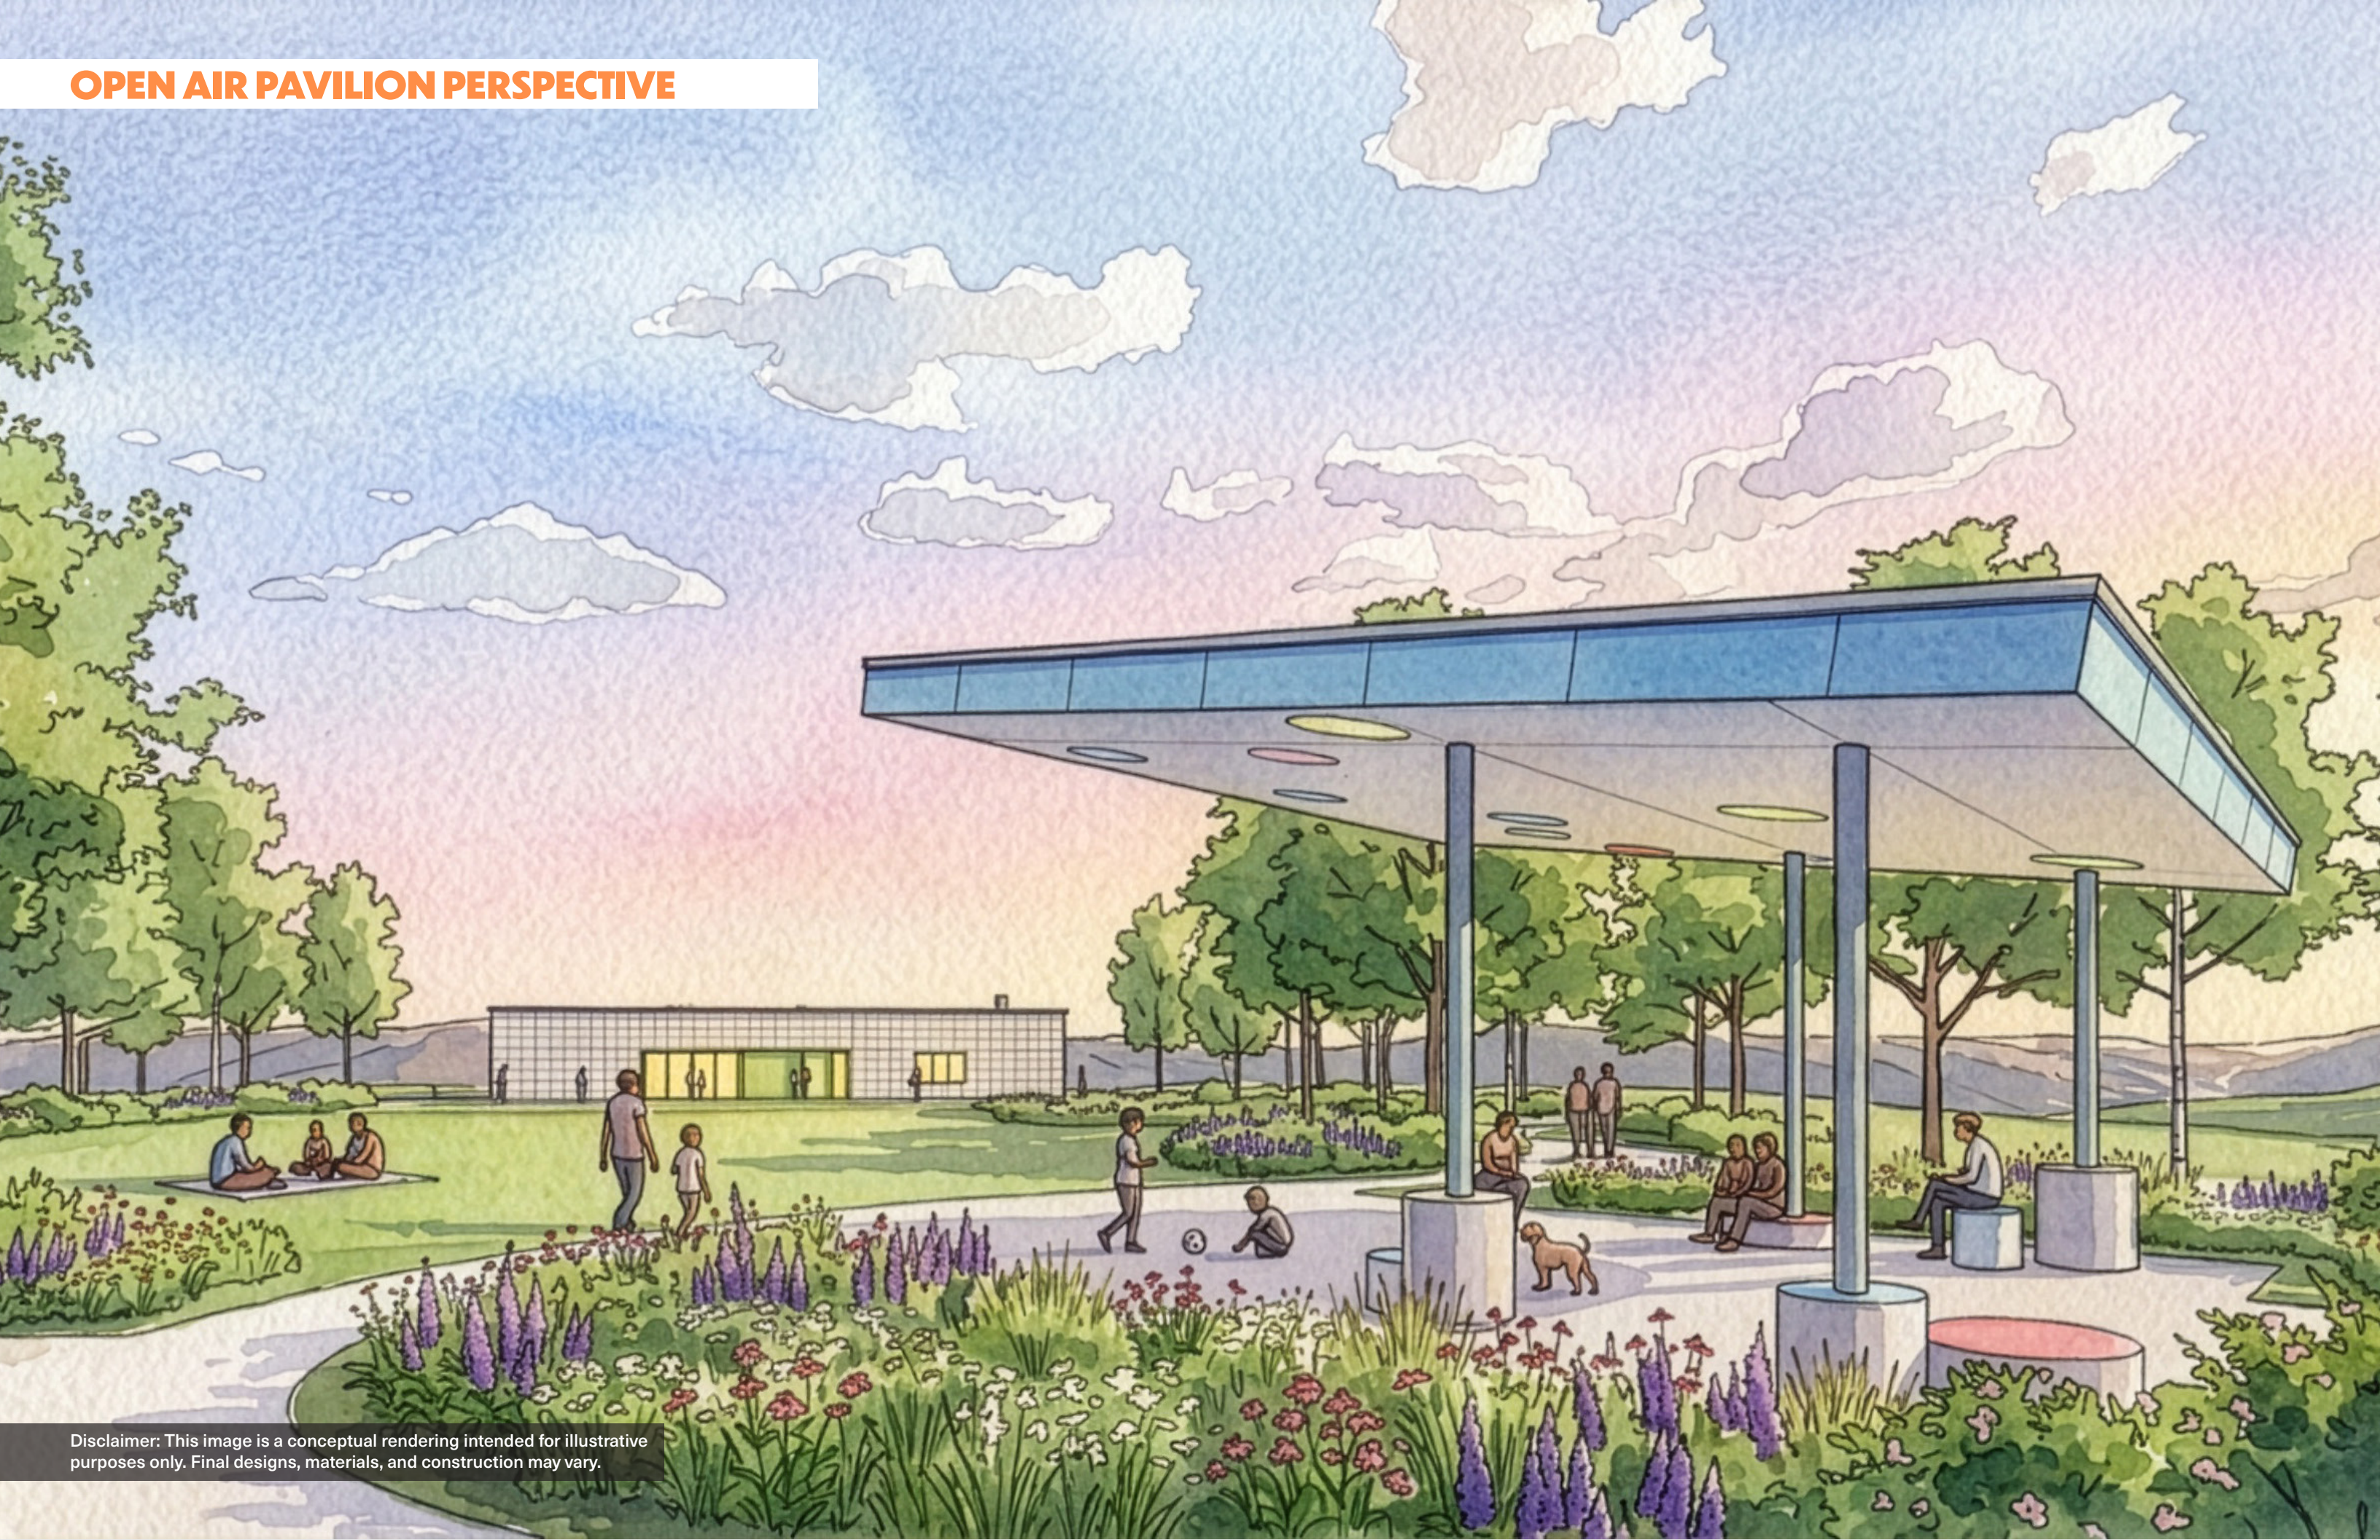

Disclaimer: This image is a conceptual rendering intended for illustrative purposes only. Final designs, materials, and construction may vary.

WATER FEATURE PERSPECTIVE



Disclaimer: This image is a conceptual rendering intended for illustrative purposes only. Final designs, materials, and construction may vary.


ZONE 4 + 5: RIVERSIDE AMENITIES + RIVER ACCESS + MAINTENANCE ZONE | PLAN



LEGEND

- 1 MAINTENANCE YARD
- 2 MAINTENANCE BUILDING
- 3 WATER FEATURE
- 4 FLEX LAWN
- 5 EXISTING TREES
- 6 KAYAK LAUNCH
- 7 FISHING PIER
- 8 WETLANDS EDUCATION
- 9 OBERVATION DECK
- 10 PICNIC AREA


BOARDWALK PERSPECTIVE

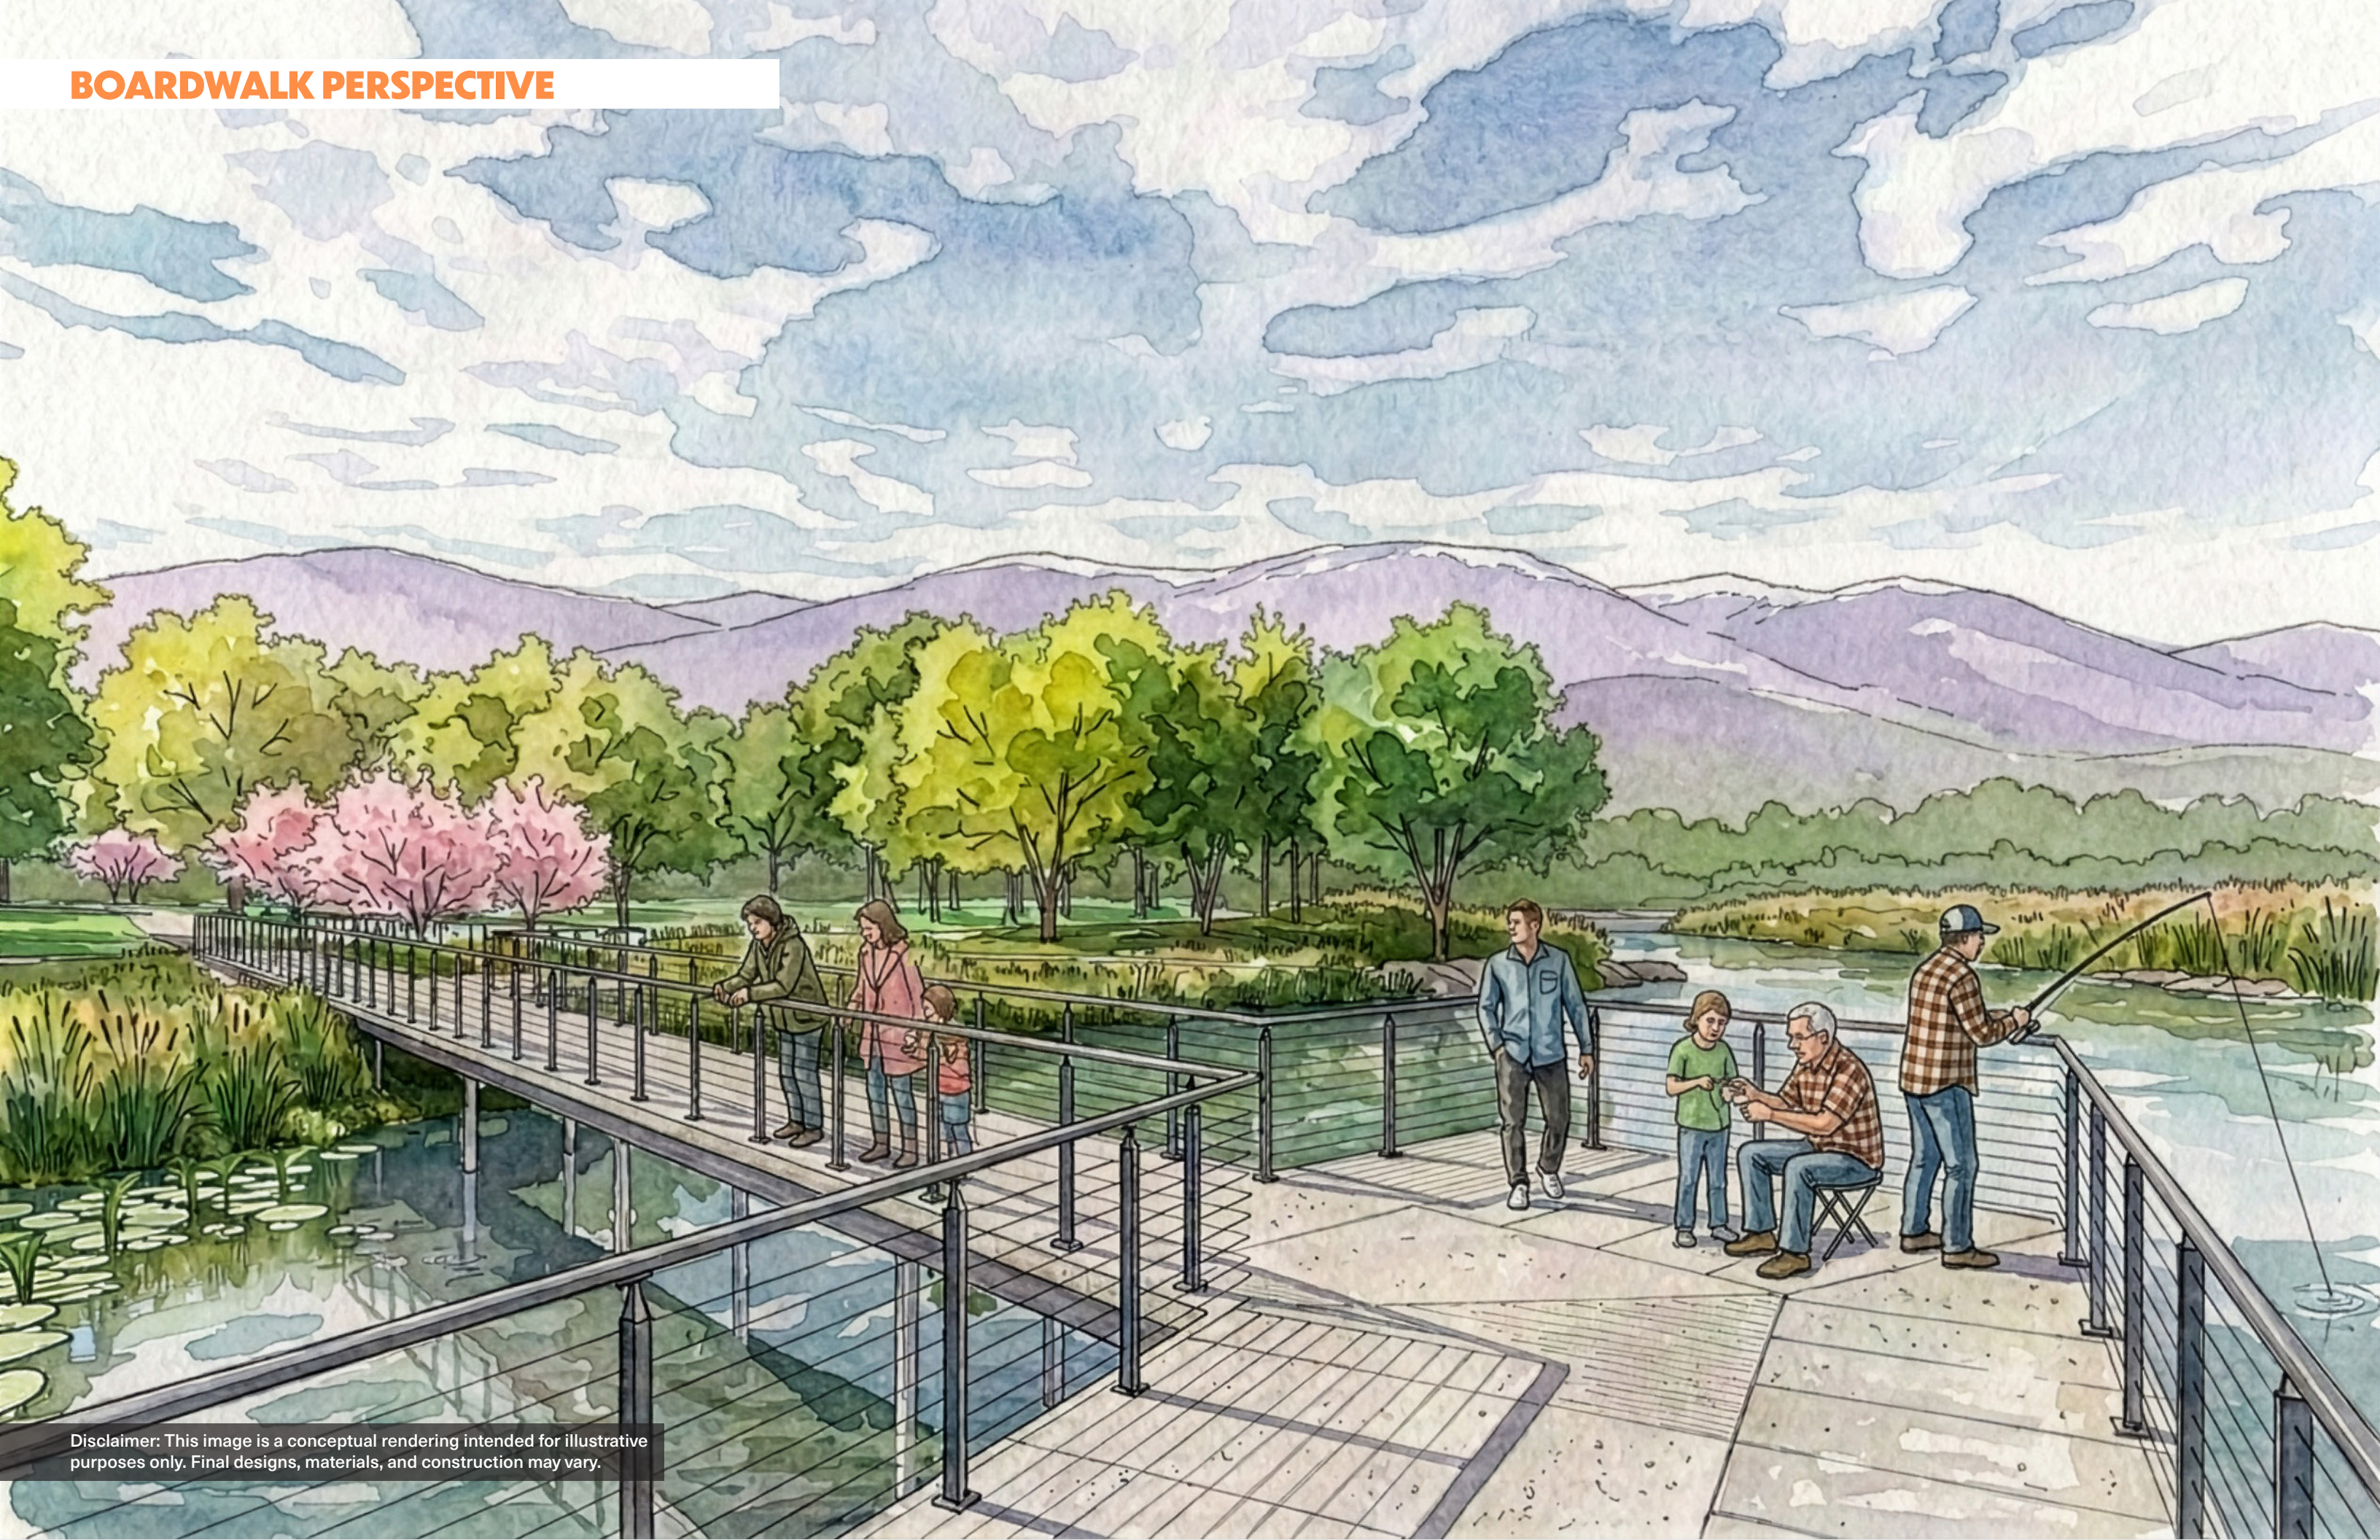

Disclaimer: This image is a conceptual rendering intended for illustrative purposes only. Final designs, materials, and construction may vary.

ECOLOGICAL UPDATES | SECTION A

The riparian restoration area will feature a diverse canopy of large native trees that provide shade, habitat, and structure for a thriving ecosystem. Interspersed wetlands, graded to connect with the natural water table, will sustain rich biodiversity and create vital stopover habitat for migrating birds. A network of boardwalks and footpaths will weave through the area, allowing visitors to experience the dynamic interplay of water, vegetation, and wildlife up close.

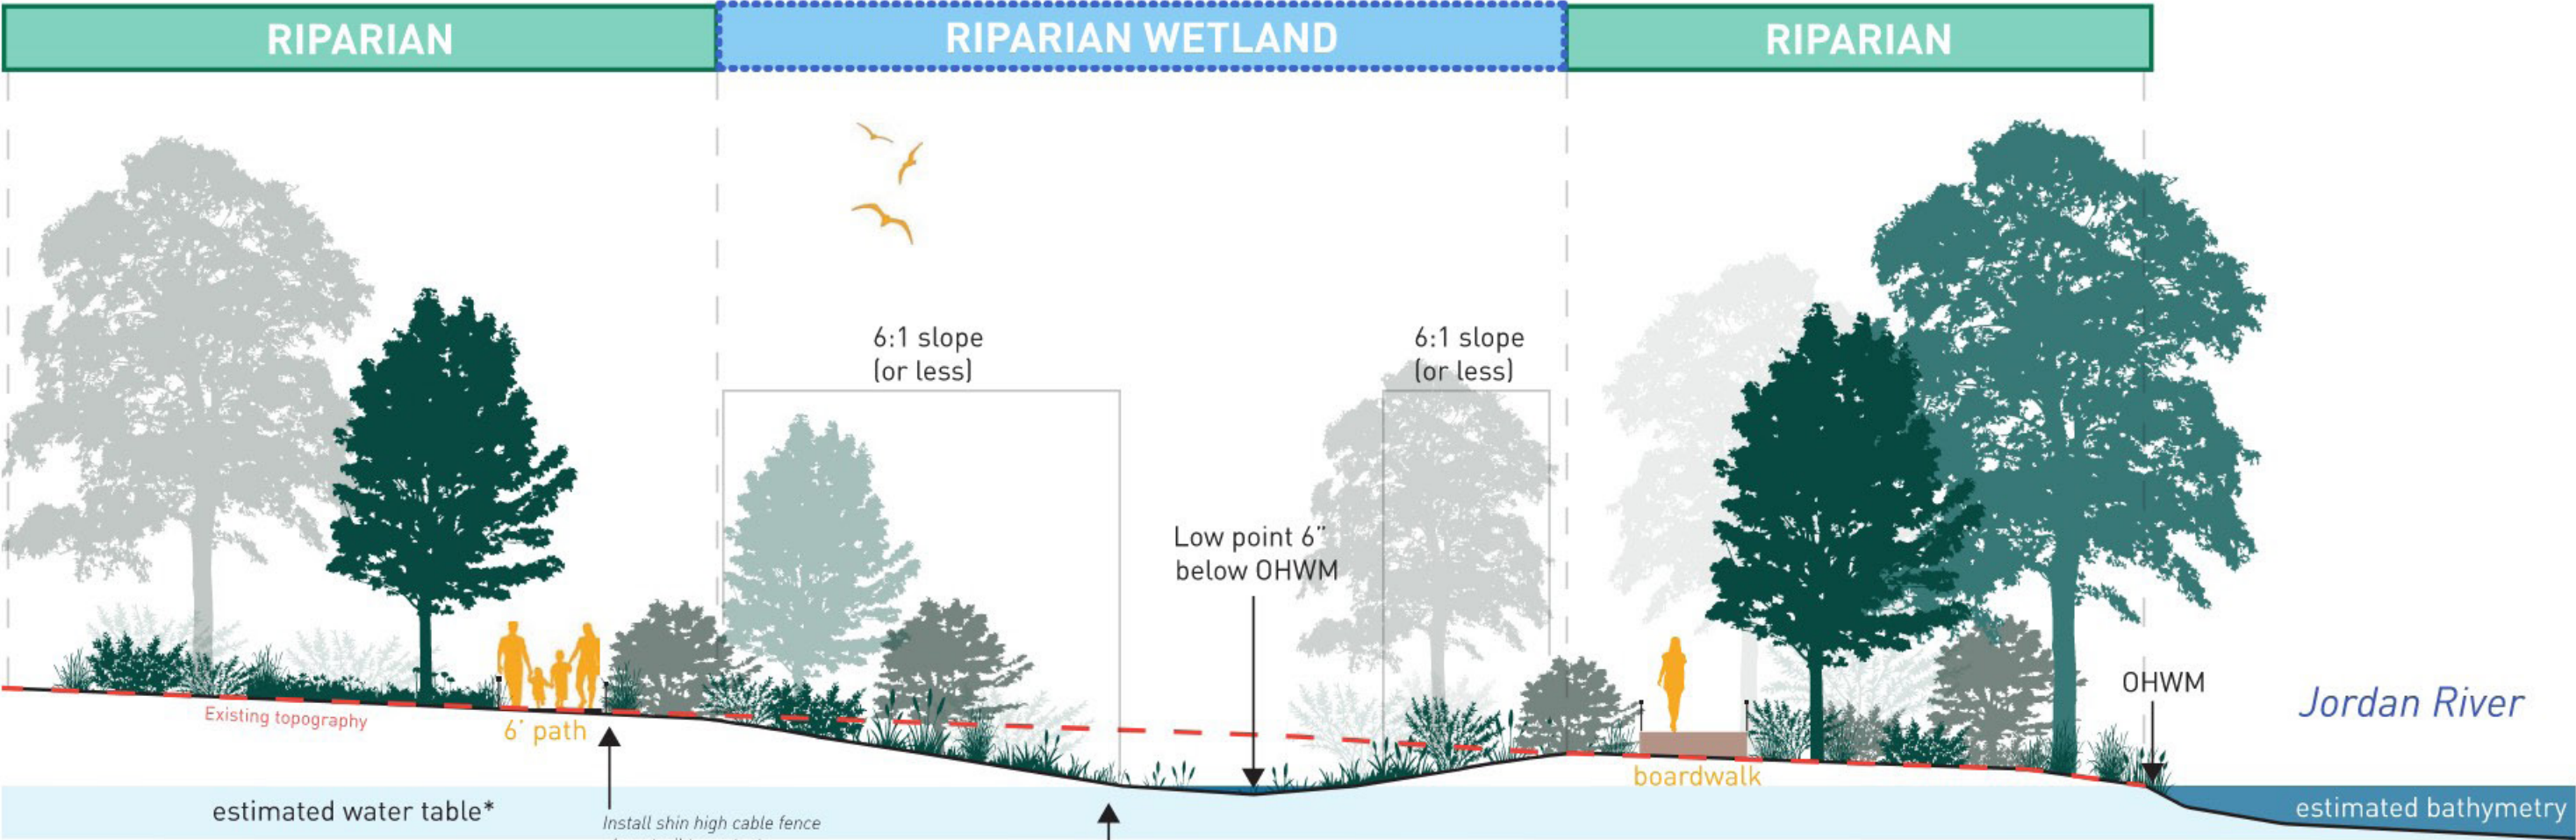


Scale: 1" = 10'
0 10 ft

*The elevation of the water table is being estimated using the OHWM elevation (4,226.5' - to be verified by BioWest). Water table elevation is currently being studied - update to grade to known water table when information becomes available.

ECOLOGICAL UPDATES | SECTION C

Plantings on the hillside will reflect the character of the Salt Lake City foothills, featuring low-growing, hardy species adapted to the dry, sunny slopes. Gambel oaks can provide a natural buffer between the site, the railroad, and the golf course, while offering framed views of the Jordan River riparian corridor, the urban landscape, and the Wasatch peaks beyond. Existing test plots will be integrated into the design, with similar terracing applied across the hillside to enhance slope stability.

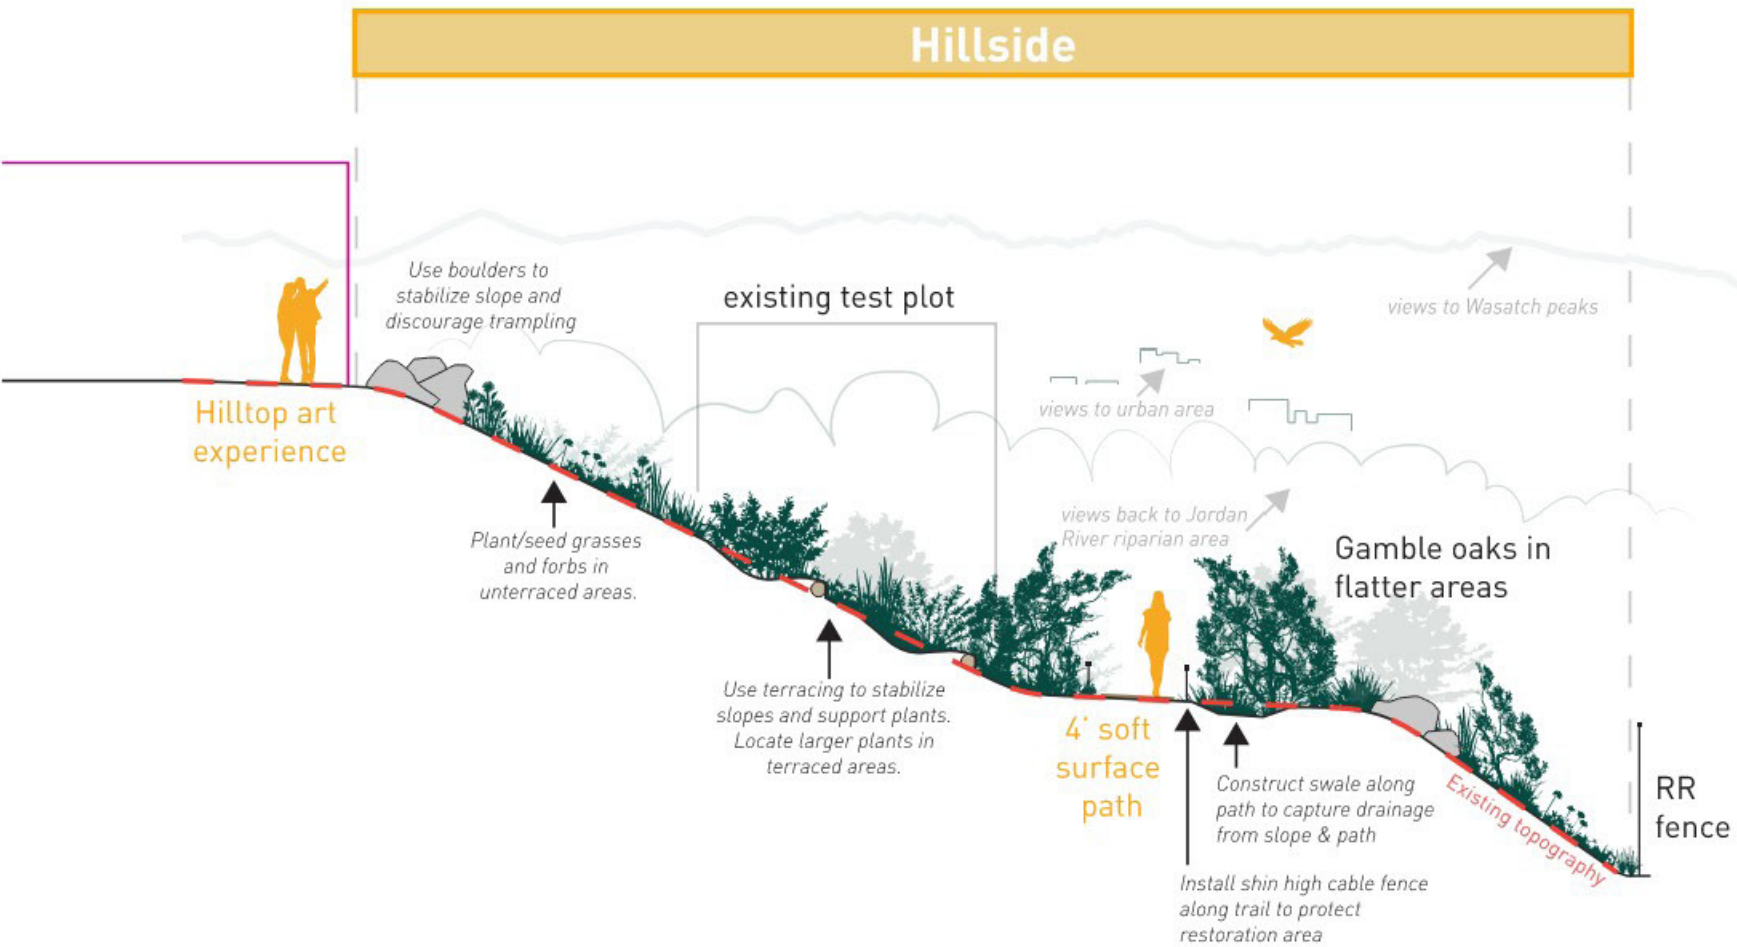

Scale: 1" = 10'
0 10 ft