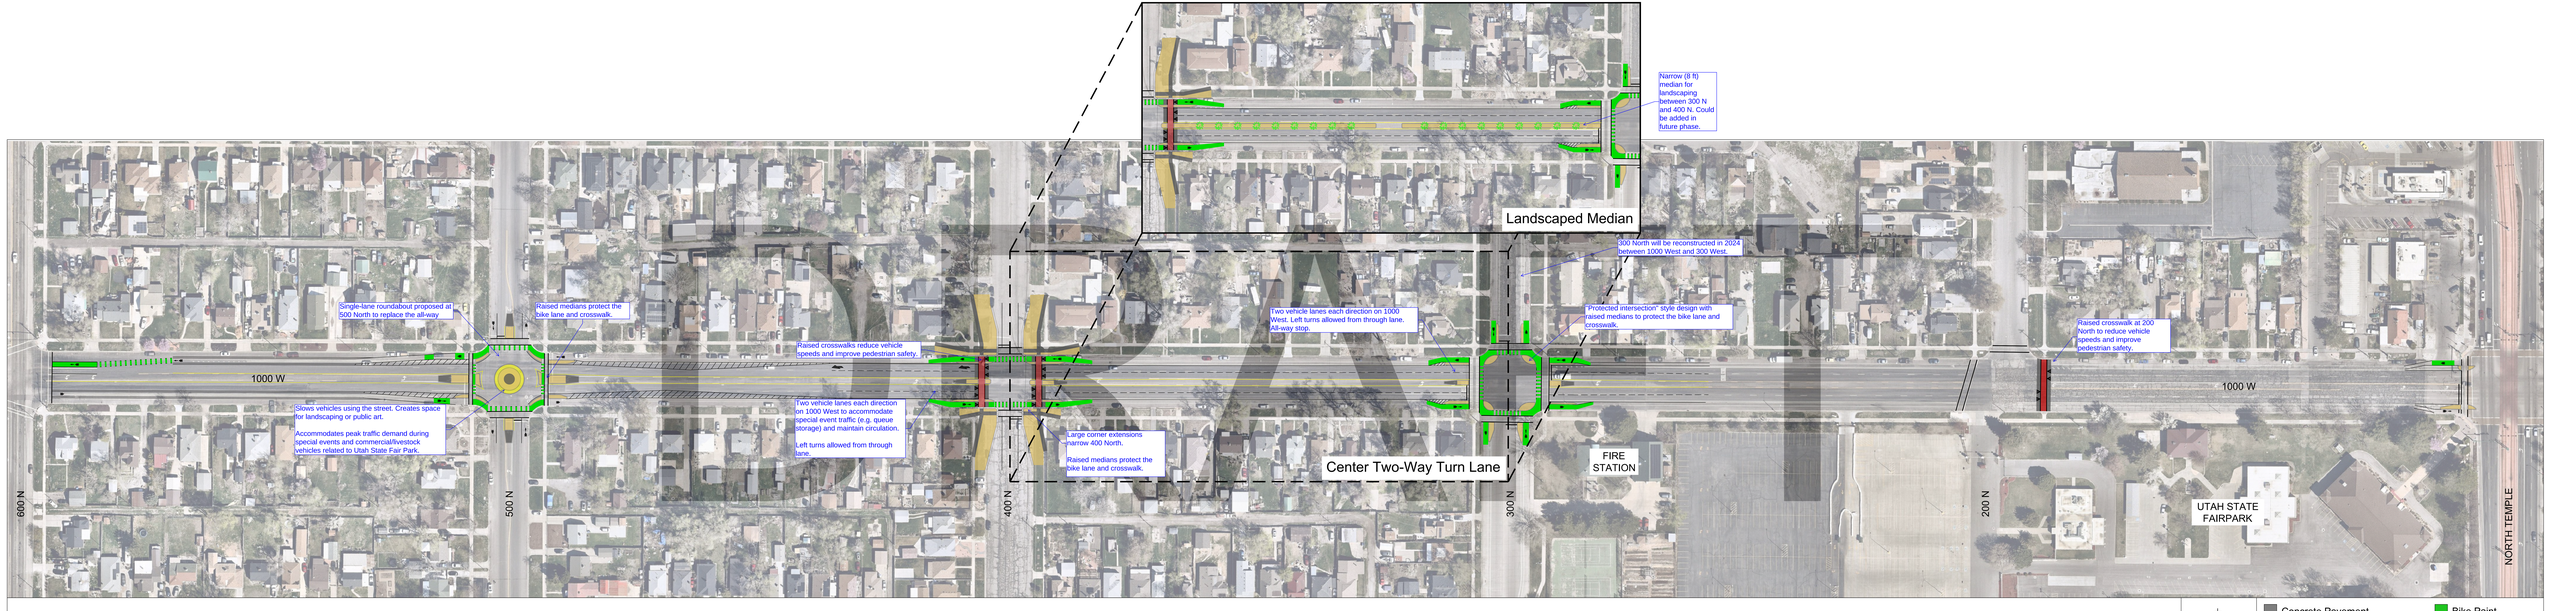

1000 West Concept Design

5/18/2023

Concrete Pavement
Raised Crosswalk
Landscaping/Decorative Flatwork
Mountable Apron
Bike Paint
Pavement Markings
Trees