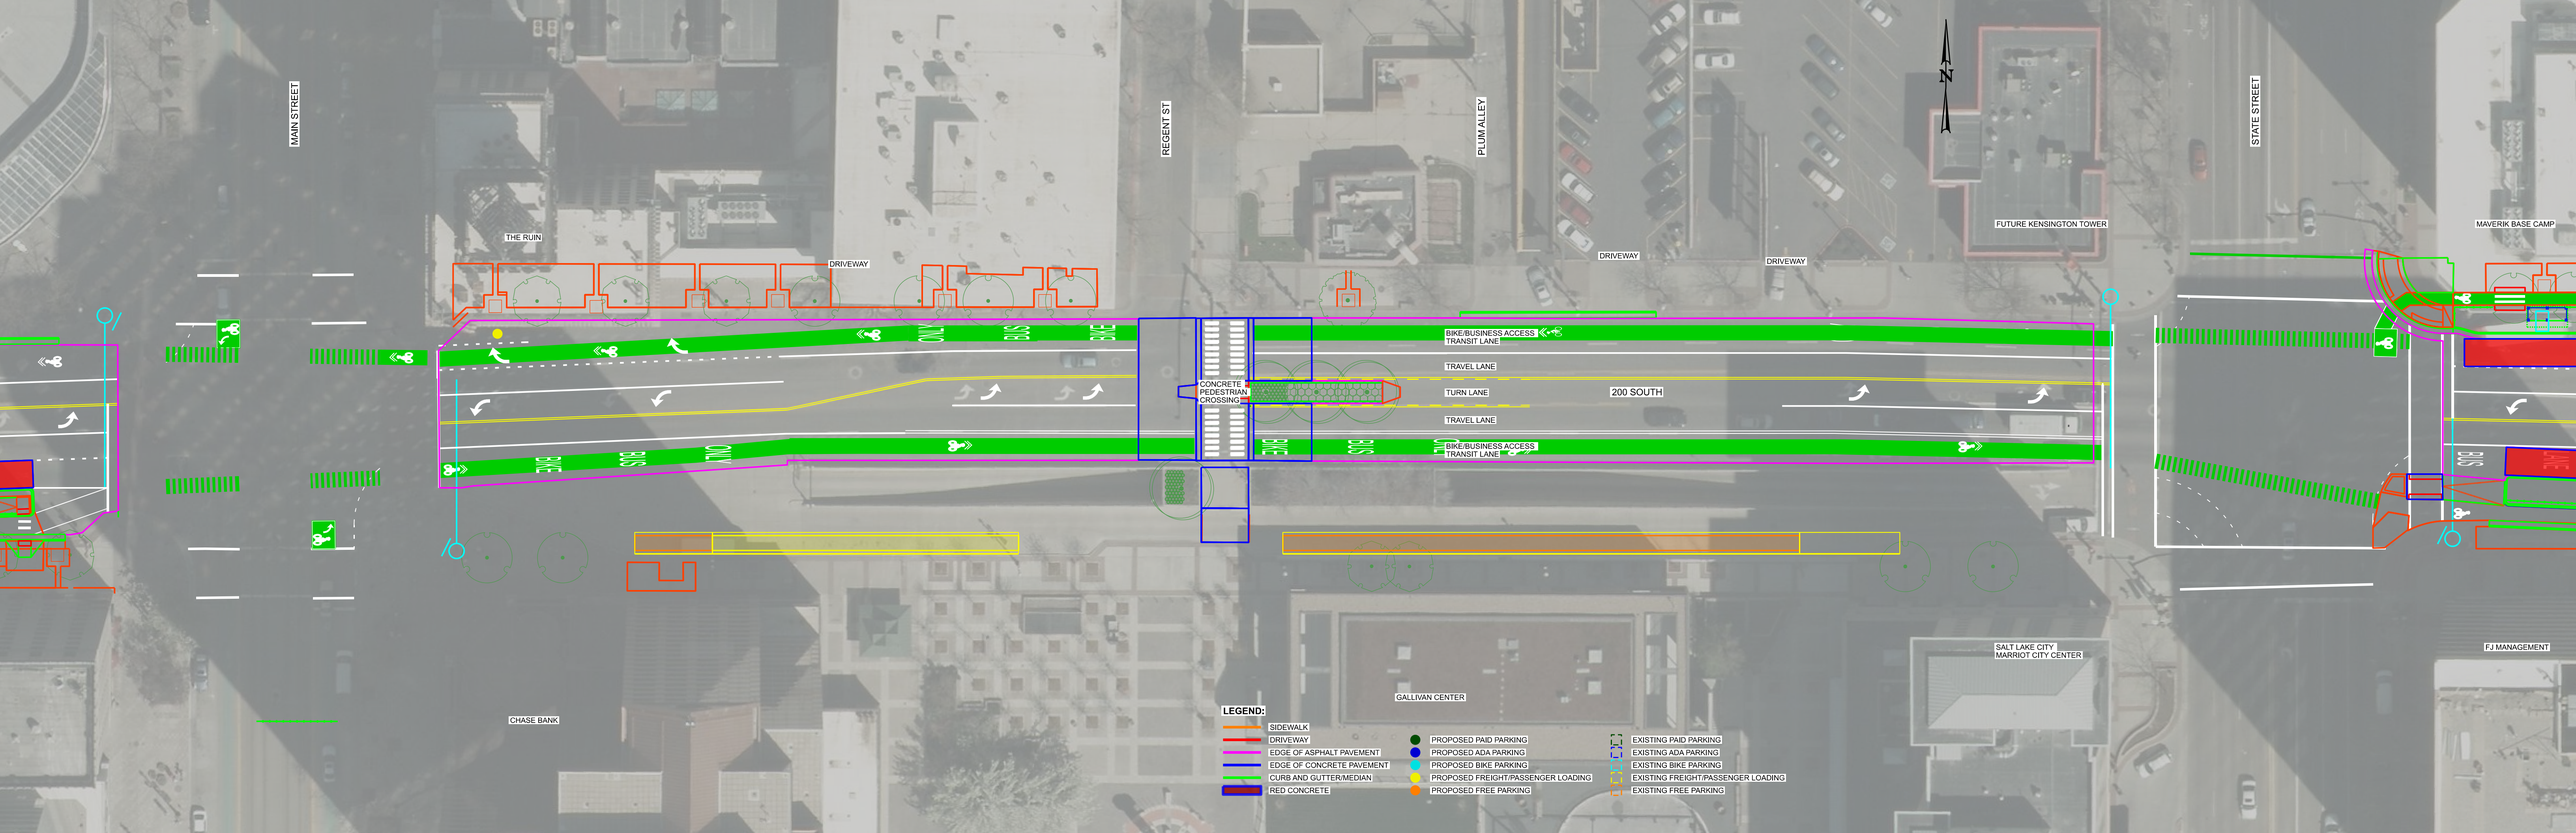
MAIN STREET
REGENT ST
PLUM ALLEY
STATE STREET
N
THE RUIN
DRIVEWAY
DRIVEWAY
DRIVEWAY
FUTURE KENSINGTON TOWER
MAVERIK BASE CAMP
BIKE
BUS
CWL
BIKE/BUSINESS ACCESS
TRANSIT LANE
TRAVEL LANE
CONCRETE
PEDESTRIAN
CROSSING
TURN LANE
200 SOUTH
TRAVEL LANE
BIKE/BUSINESS ACCESS
TRANSIT LANE
BIKE
BUS
CWL
BUS
SALT LAKE CITY
MARRIOT CITY CENTER
FJ MANAGEMENT
GALLIVAN CENTER
CHASE BANK
LEGEND:
SIDEWALK
DRIVEWAY
EDGE OF ASPHALT PAVEMENT
EDGE OF CONCRETE PAVEMENT
CURB AND GUTTER/MEDIAN
RED CONCRETE
PROPOSED PAID PARKING
PROPOSED ADA PARKING
PROPOSED BIKE PARKING
PROPOSED FREIGHT/PASSENGER LOADING
PROPOSED FREE PARKING
EXISTING PAID PARKING
EXISTING ADA PARKING
EXISTING BIKE PARKING
EXISTING FREIGHT/PASSENGER LOADING
EXISTING FREE PARKING